All the Ranges, and the Roads between the Ranges on this Westerly Side of Merrimeck River, Runs Notheast and Southwest: and the Lines that Divide the Lotts Runs Norwest and Southeast.

The Lotts in the Second Division, are all 160 Rods in Length and where the Land Appear'd equally good, the Lotts are 100 Rods in Breadth: and where the Land appear'd meaner, there is allowance made in the breadth of the Lotts, according to the Quallity thereof: and the Number of Rods for the breadth of Such Lotts is put down in figures within Said Lotts, upon this Plan.

There is a Highway Laid out between the Ranges, four Rods wide; and also Sundry Crossways of two Rods wide as upon this Plan.

The 8th Lotts in the 5th & 6th Ranges, and the 2nd Lott in the 11th Range bounds partly on Ponds, as may be Seen by the Plan —

A Plan of the Town o
both of the first and Secon
the first of Said Divisions w
in the Month of March Anno
1733
the Second of Said Divisions w
in the Month of May Anno Que D
this Plan was Drawn Aug st 28
Samuel La

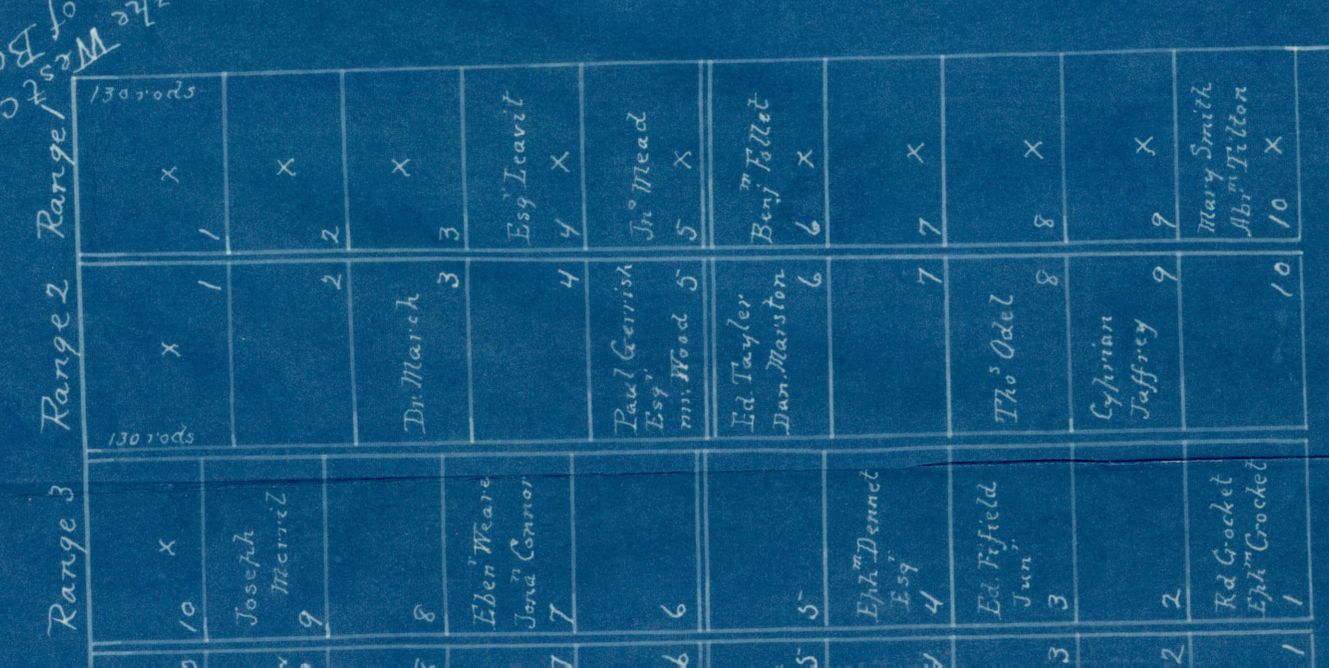

of the Town of Bow,

e first and Second Divisions
of Said Divisions was Laid out
th of March Annoque Domini
of Said Divisions was Laid out
th of May Anno Que Domini 1749
as Drawn Augst 28 1749
Samuel Lane Survey"

all the Ranges, and the Roads between the Ranges, on this Easterly Side of Merrimeck River, in the Second Division, Runs Norwest and Southeast, and the Lines that Divide the Lotts Runs Notheast and Southwest.

the 8th Lott in the 4th Range bounds partly on a Pond as by the Plan where you Se two mens Names in one Lott, the first is the original Proprietor, the Second is the owner of Said Lott, when the Second Division was Drawn. ——

S. W. 9 Miles

The North Corner of Bow

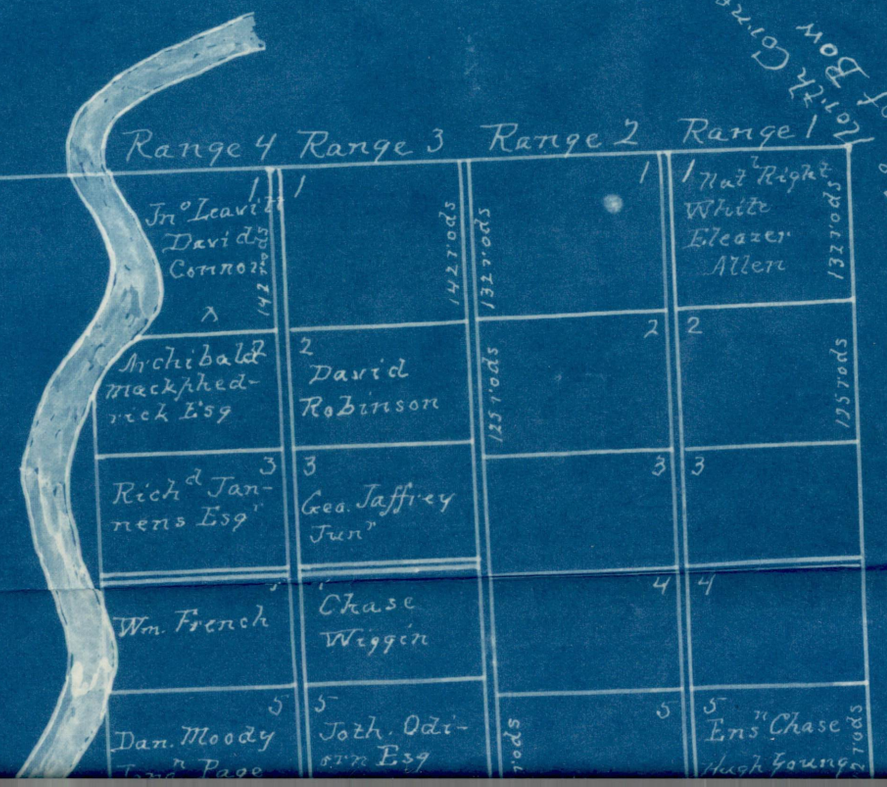

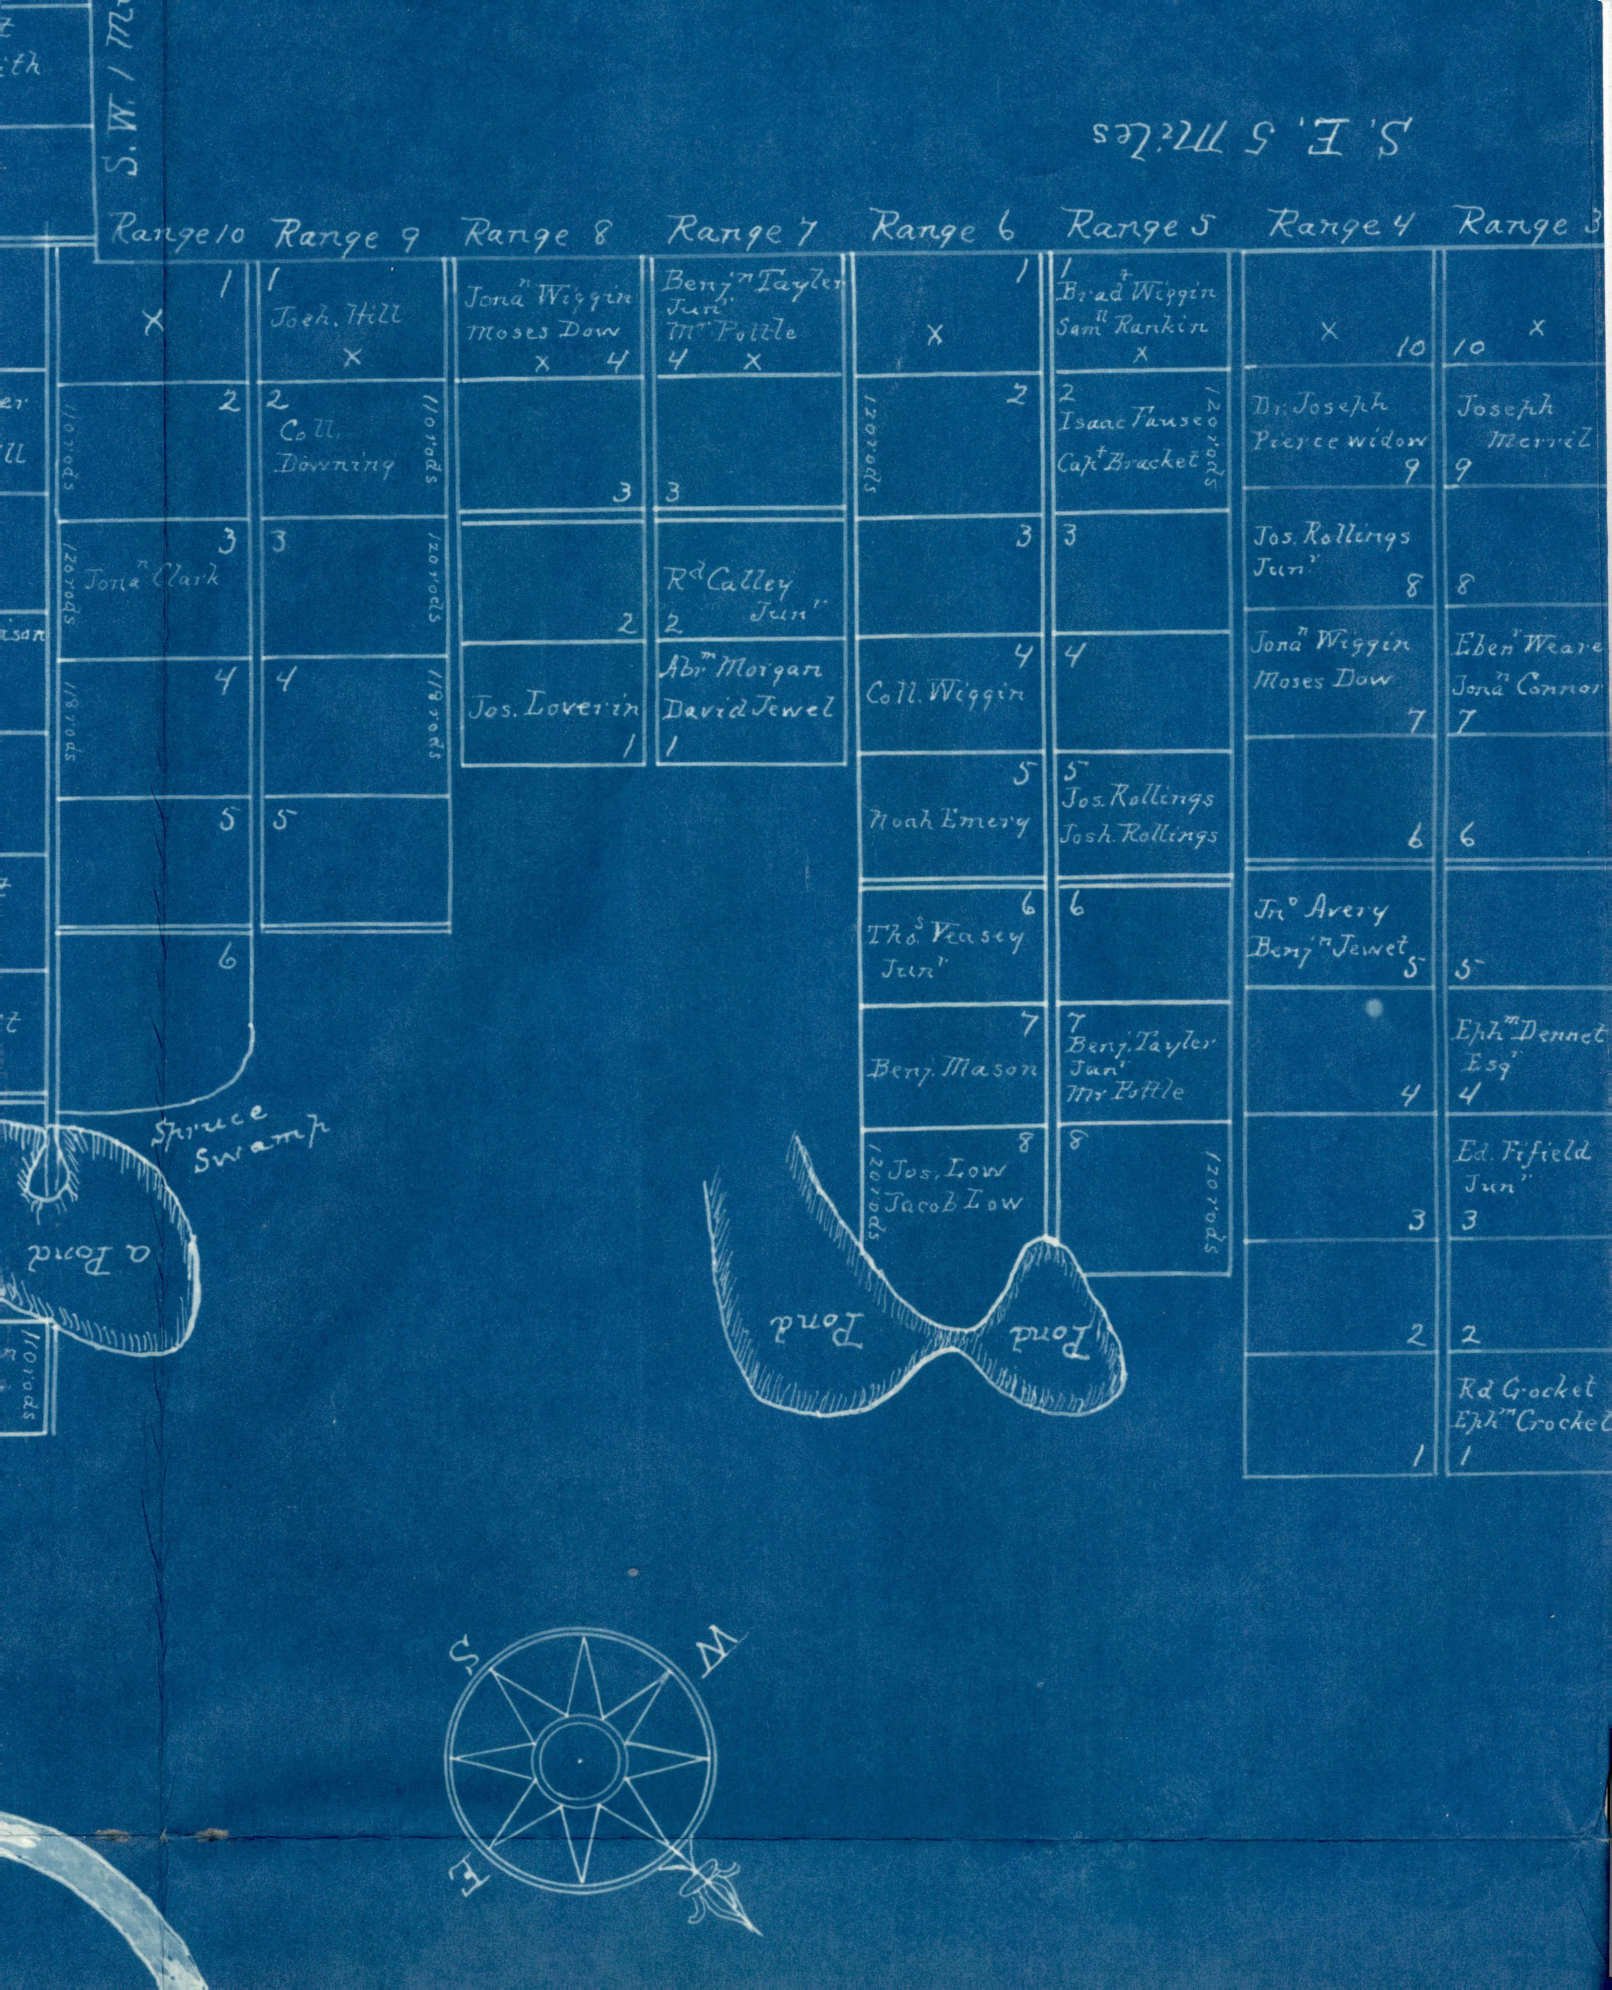
S. E. 5 Miles
S. W. 1 Mi
Range 10
Range 9
Range 8
Range 7
Range 6
Range 5
Range 4
Range 3
1 x
1 Joeh. Hill x
Jona^n Wiggin Moses Dow x 4
Benjn Tayler Junr Mr Pottle 4 x
1 x
1 Brad^t Wiggin Sam^ll Rankin x
x 10
10 x
2 110 rods
2 Coll. Downing 110 rods
3
3
2 120 rods
2 Isaac Fause Capt Bracket 120 rods
Dr. Joseph Pierce widow 9
Joseph Merril 9
3 120 rods
Jona^n Clark
3 120 rods
2
R^d Calley Junr 2
3
3
Jos. Rollings Junr 8
8
4 118 rods
4 118 rods
Jos. Loverin 1
Abr^m Morgan David Jewel 1
4 Coll. Wiggin
4
Jona^n Wiggin Moses Dow 7
Eben^r Weare Jona^n Connor 7
5
5
5 Noah Emery
5 Jos. Rollings Josh. Rollings
6
6
6
Thos Veasey Junr
6
Jno Avery Benjn Jewet 5
5
7 Benj. Mason
7 Benj. Tayler Junr Mr Pottle
Eph^m Dennet Esqr 4
4
8 120 rods
Jos. Low Jacob Low
8 120 rods
Ed. Fifield Junr 3
3
2
2
Rd Crocket Eph^m Crocket 1
1
Spruce Swamp
a Pond
Pond
Pond
110 rods
S
W
E

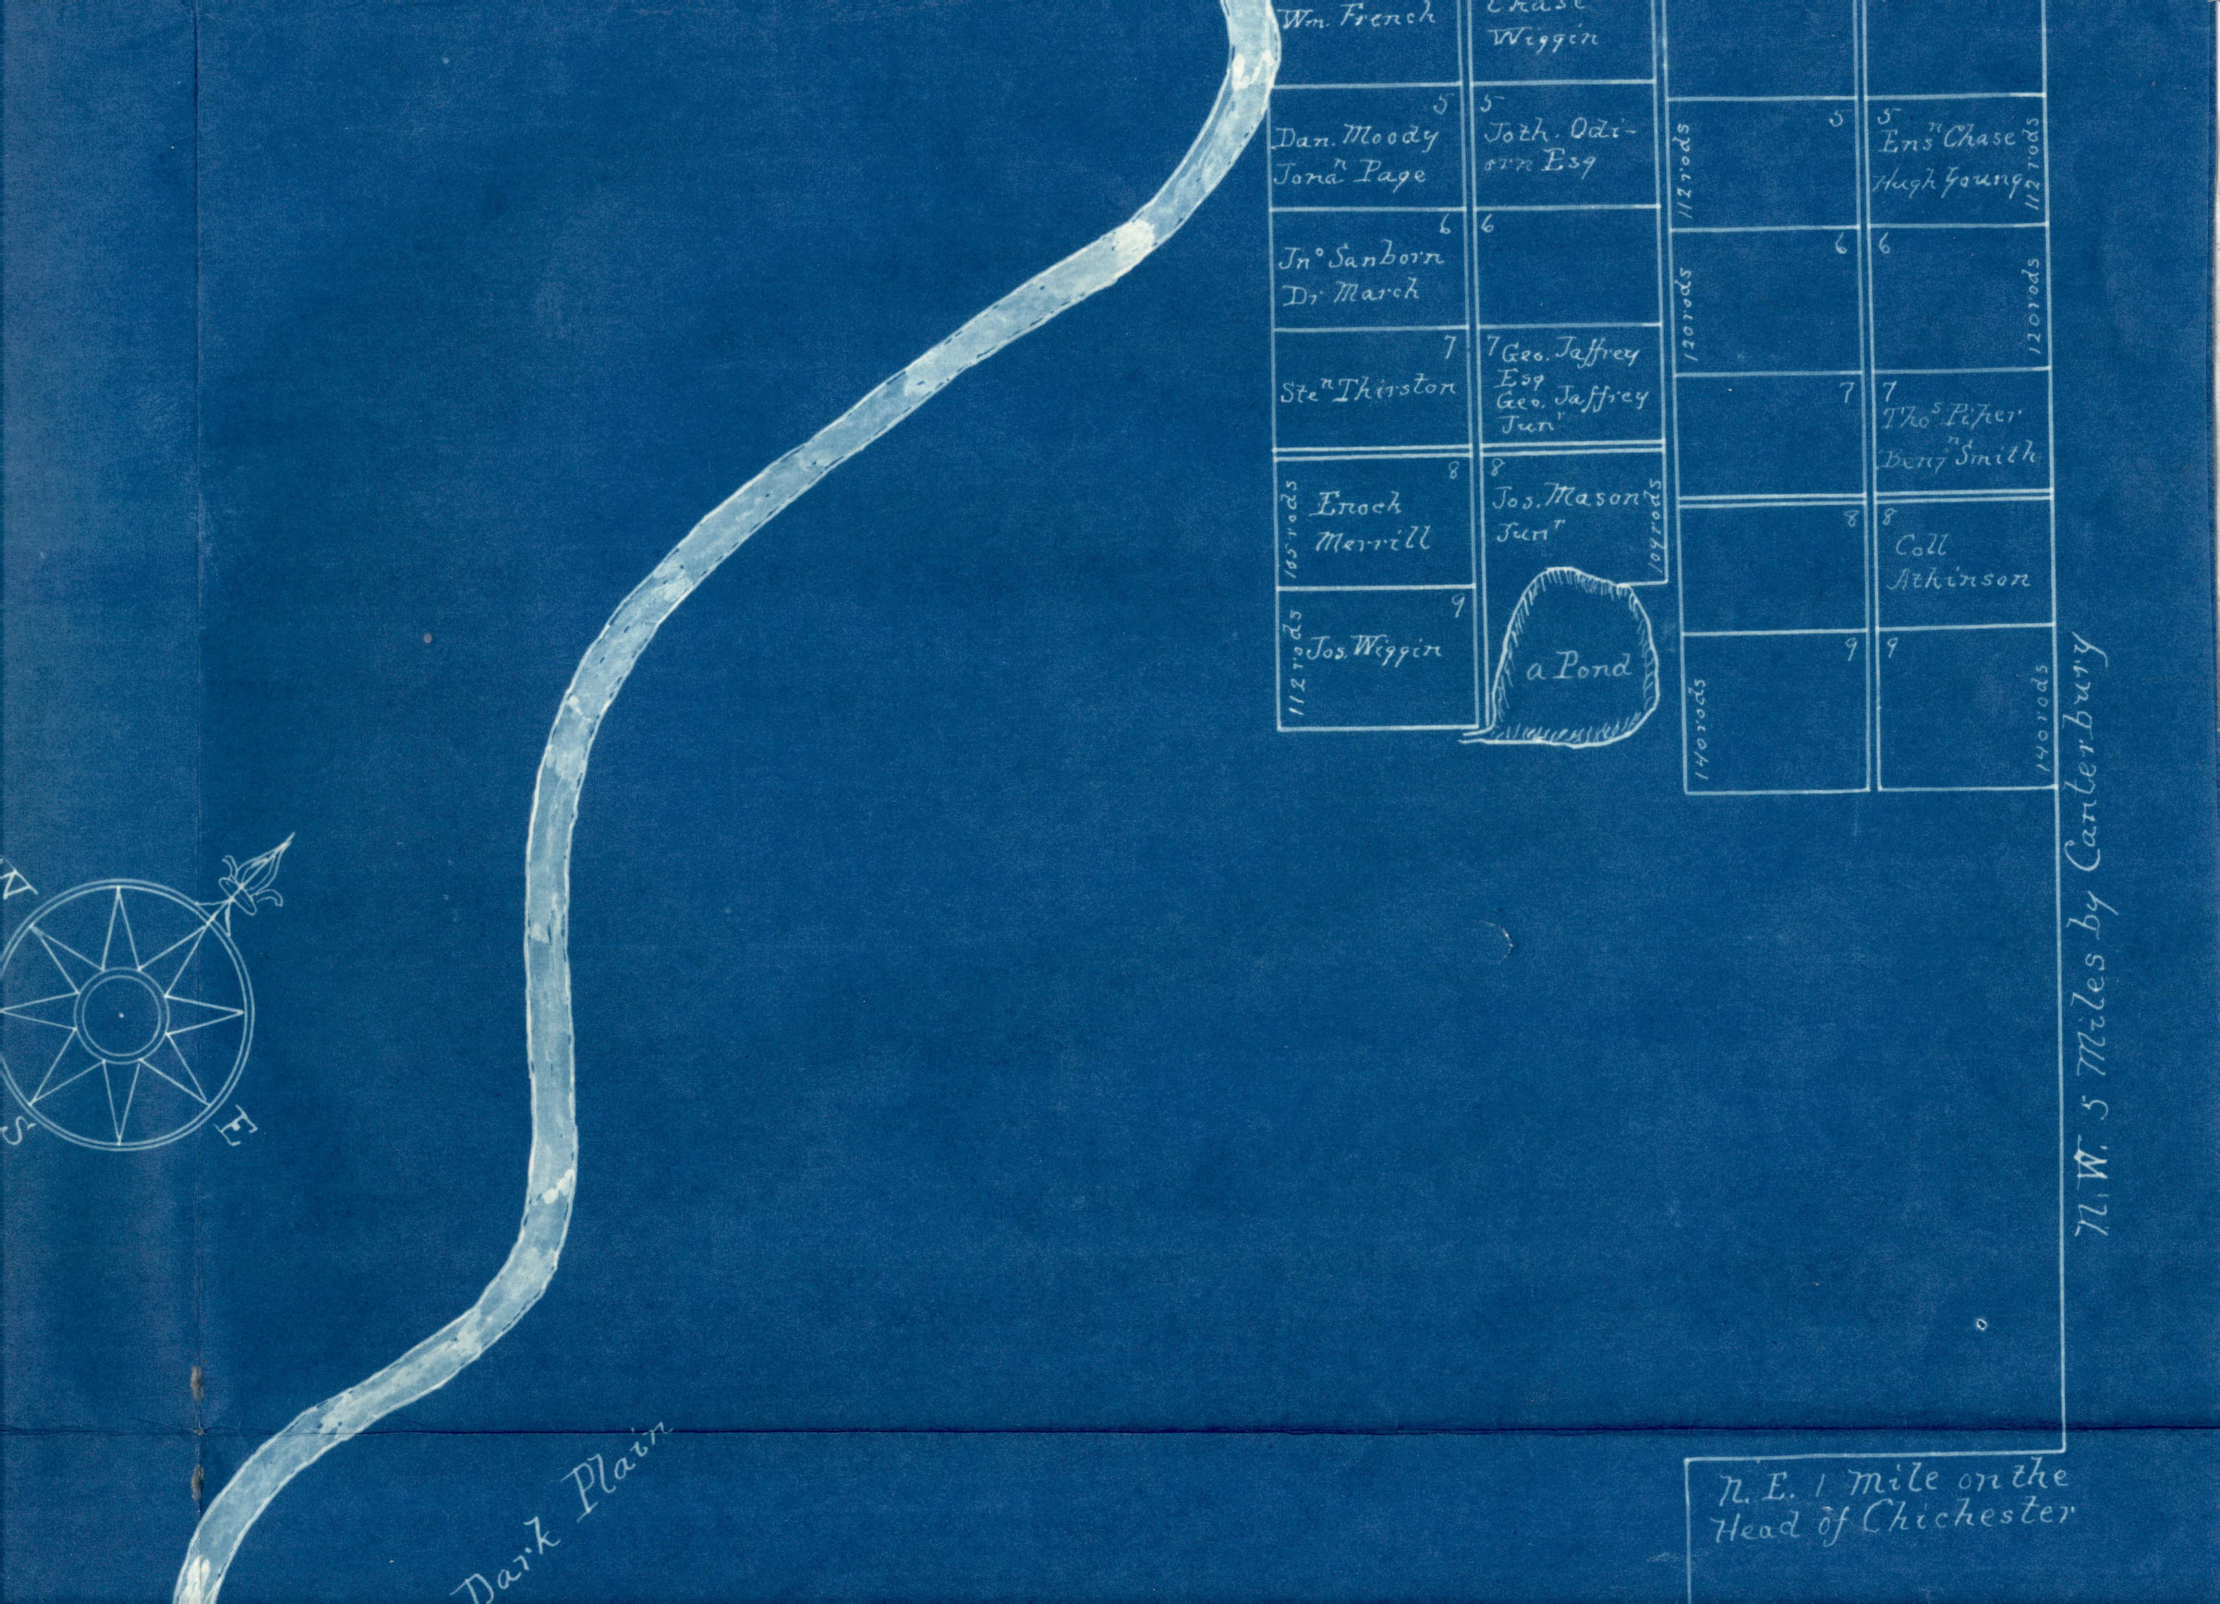
Wm. French
Chase Wiggin
Dan. Moody
Jona. Page
Joth. Odi-orn Esq
Jn° Sanborn
Dr March
Ste" Thirston
Geo. Jaffrey Esq
Geo. Jaffrey Jun"
Enoch Merrill
Jos. Mason Jun"
Jos. Wiggin
a Pond
Ens" Chase
Hugh Young
Tho" Piper
Benj" Smith
Coll Athinson
112 rods
120 rods
140 rods
N. W. 5 Miles by Canterbury
N. E. 1 Mile on the Head of Chichester
Dark Plain

Range 9
Range 10
Range 11
Range 12
Range 13
Range 14
S.W. 1 Mile
Spruce Swamp
a Pond
Thos Veasey
200 rods
110 rods
120 rods
118 rods
140 rods
130 rods
145 rods
160 rods
144 rods
Josh. Hill
Coll. Downing
Jon^a Clark
Jos. Palmer
Goudin Hemphill
Jms Kennison
Josh Neal
Benj. Follet
Francis Follet
Eph^m Leavit
Jms Robinson
Sam^ll Connor
Jos. Jewet
Benjn Smith
Sam^ll Hilton
Geo. Mercy
May^r Stevens
Dr Wiggin
Jos. Mason
Jos. Clark
Benjn Hoag
Sam Connor
Sol^m Cotton
Benjn Veasey
Jms Lucas
Hunking Wentworth
Dan Marston
Josh. Stevens
Capt Bracket
not to be Drawn
wid. Mary Smith
meck River
1st Range
2nd Range
3^d Range
Jno Palmer
Noah Emery
Benj. Tayler
Thos Wiggin Junr
Dr Dearborn
Jos. Mason
Mary Jones
Thos French
Thos Rollings
Jms Merril
Thos Wiggin Tertius

the Dark Plain
Sowcook River
N. E. 1 Mile on the Head of Chichester
W. 4 Miles by Chichester
1st Range
2nd Range
3d Range
4th Range
5th Range
6th Range
7th Range
8th Range
Range 2
Range 1
Thos. French
Jams Merril
Thos. Veasey
James Taffrey
Dan. Dearborn
Jos. Mason
Tho. Rollings
Jn° Palmer
Simon Wiggin
Coll. Weare
Joseph Prescott
Dan. Lovrin
Mr Pottle
Nat. Piper
Jn° Mead
Jos. Clark
Moses Leavitt Esq
Sam. Veasey
Sam. Piper Jun.
Mr Pottle
Jn° Hill
Nicholas
Jos. Jewet
Isaac Fause
Wm. Burley
Geo. Jaffrey Esq
Jos. Rollings Jun.
Jos. Low
Jos. Mason Jun.
Jos. Merrill Jun.
Wm. French Jun.
Thos. Leavitt Esq
Sam. Hilton
Ed. Tayler
Hold Kelly
Jn° Mead
Sam. Green
Nat. Stevens
Jona. Rollins
Rd. Crocket
Sam. Piper
Josh. Hill
Josh. Neal
Nathan Tayler
Nat Folsom
Jn° Palmer
Math. Tomson
Jona. Wiggin
Judah Allen
Wid. Powel
Jn° Palmer
Rich. Wiggin
Jos. Wiggin
Dan. Davis
Tho. Prier
Cap. Moore
Schools Lott
Tho. Wiggin
Jn° Reed Esq
Coll Gerrish
Mark Wentworth
Wm Wentworth
Noah Barker
Jona. Clark
Mr Rest
Elph Leavit
Jn° Palmer
Noah Emery
Benj. Tayler
Tho. Wiggin Jun.
Geo. Jaffrey Jun.
Mary Jones
Sam. Stevens
Coll Gilman
Tho. Wiggin
Wm. French Jun.
Sam. Hilton
Ed. Tayler
Hold Kelly
Jn° Mead
Sam. Green
Nat. Stevens
Jona. Rollins
Rd. Crocket
Rd. Wibird Esq
Sam. Piper
Josh. Hill
Jos. Mason Jun.
Coll. Westbrook
Geo. Clark
Geo. Veasey Jun.
Coll. Davis
Sam. Goodhue
Cathrine Wiggin
Jos. Rollings
Rd. Waldron Esq
Josh. Neal
Nathan Tayler
Wm. Moore Jun.
Nat. Folsom
Jms. Kennison
Abr. Stockbridg
Jn° Humiford
Tho. Prier
Theod. Atkinson
Jos. Palmer
Benj. Tayler
Jms. Robinson
Hunkin Wentworth
Heri. Wiggin
Bery. Palmer
Jos. Rollings Jun.
Wm. Burley
Geo. Jaffrey Esq
Jos. Jewet
Rd. James
Isaac Fause
Joth. Odiorn Esq
Rich. Moody
Eben. Weare
Rd. Calley Jun.
Brad. Wiggin
Jos. Low
Rd. Calley
Jn° Hill
Serh. Folsom
Abr. Morgan
Jn° Mackphedres
Setchel Randlet
Eliz. Cl
Rich. Wiggin
Sth. Thurston
Jos. Wiggin
Dan. Davis
Tho. Prier
Jn° Palmer
Math. Tomson
Jona. Wiggin
Judah Allen
Thos. Leavitt Esq
Tho. Wiggin
Wm. French Jun.
Jn° Palmer
Noah Emery
Benj. Tayler
Tho. Wiggin Jun.
Geo. Jaffrey Jun.
Mary Jones
Sam. Stevens
Coll Gilman
Tho. Rollings
Jms Merril
Thos. French
Dan. Dearborn
Jos. Mason
not to be drawn
Elph Leavit
Mr Rest
Jona. Clark
Noah Barker
D. Robinson
Wm Wentworth
Mark Wentworth
Jn° Reed Esq
Coll Gerrish
Capt. Moore
Schools Lott
Wid. Powel
Jos. Merrill Jun.
Tho. Wiggin
Jn° Palmer
Sam. Piper
Josh. Hill
Jos. Mason Jun.
Coll. Westbrook
Geo. Clark
Geo. Veasey Jun.
Coll. Davis
Sam. Goodhue
Cathrine Wiggin
Jos. Rollings
Rd. Waldron Esq
Josh. Neal
Nathan Tayler
Wm. Moore Jun.
Nat. Folsom
Jms. Kennison
Abr. Stockbridg
Jn° Humiford
Tho. Prier
Theod. Atkinson
Jos. Palmer
Benj. Tayler
Jms. Robinson
Hunkin Wentworth
Heri. Wiggin
Bery. Palmer
Jos. Rollings Jun.
Wm. Burley
Geo. Jaffrey Esq
Jos. Jewet
Rd. James
Isaac Fause
Joth. Odiorn Esq
not to be drawn
Rich. Moody
Eben. Weare
Rd. Calley Jun.
Brad. Wiggin
Jos. Low
Rd. Calley
Jn° Hill
Serh. Folsom
Abr. Morgan
Jn° Mackphedres
Setchel Randlet
Eliz. Cl
Jn° Palmer
Simon Wiggin
Coll. Weare
Joseph Prescott
Dan. Lovrin
Mr Pottle
Nat. Piper
Jn° Mead
Jos. Clark
Moses Leavitt Esq
Sam. Veasey
Sam. Piper Jun.
Mr Pottle
Jn° Hill
Nicholas
100 rods
130 rods
136 rods

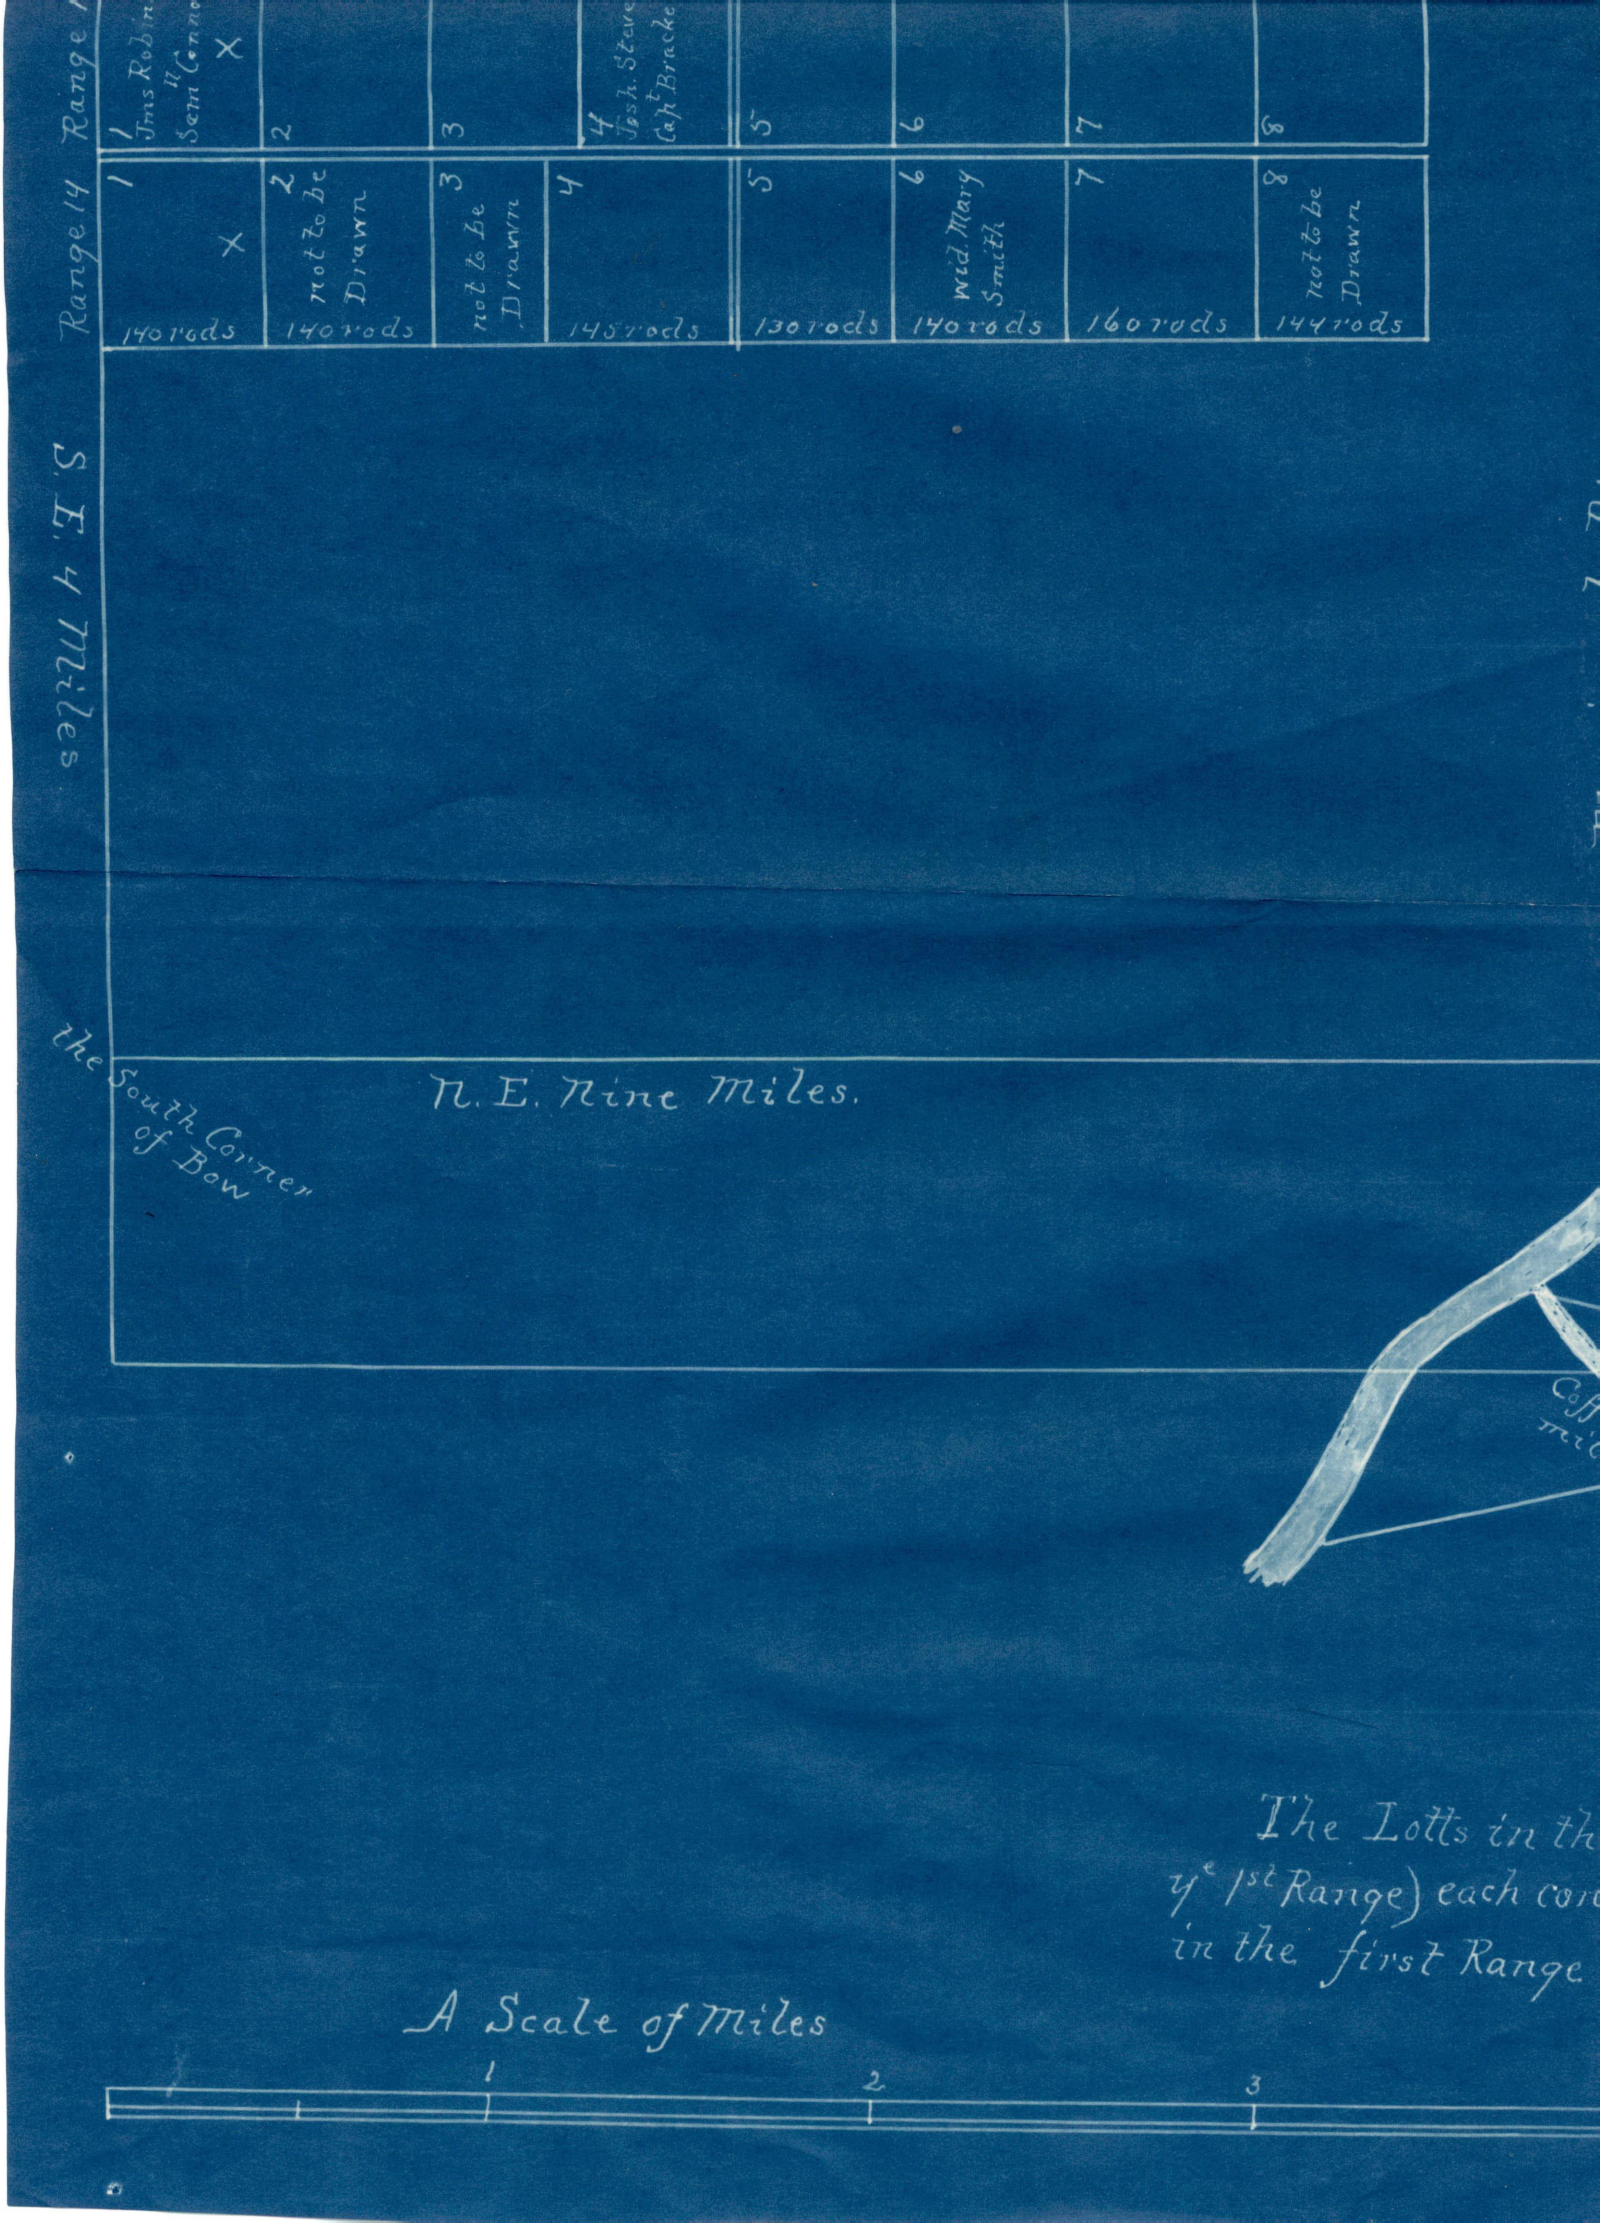
Range 14
1 Jms Robin
Sem Conno
2
3
4 Josh. Steve
Capt Bracke
5
6
7
8
1 X 140 rods
2 not to be Drawn 140 rods
3 not to be Drawn
4 145 rods
5 130 rods
6 wid. Mary Smith 140 rods
7 160 rods
8 not to be Drawn 144 rods
S. E. 4 Miles
the South Corner of Bow
N. E. Nine Miles.
The Lotts in th
ye 1st Range) each con
in the first Range
A Scale of Miles
1
2
3

ts in the first Division are all 160 Rods in Length and 40 Rods in bread
each containing forty acres the Lines that Divide the Lotts all runs N E & by E an
Range are of Different Length and breadth as by the Plan.

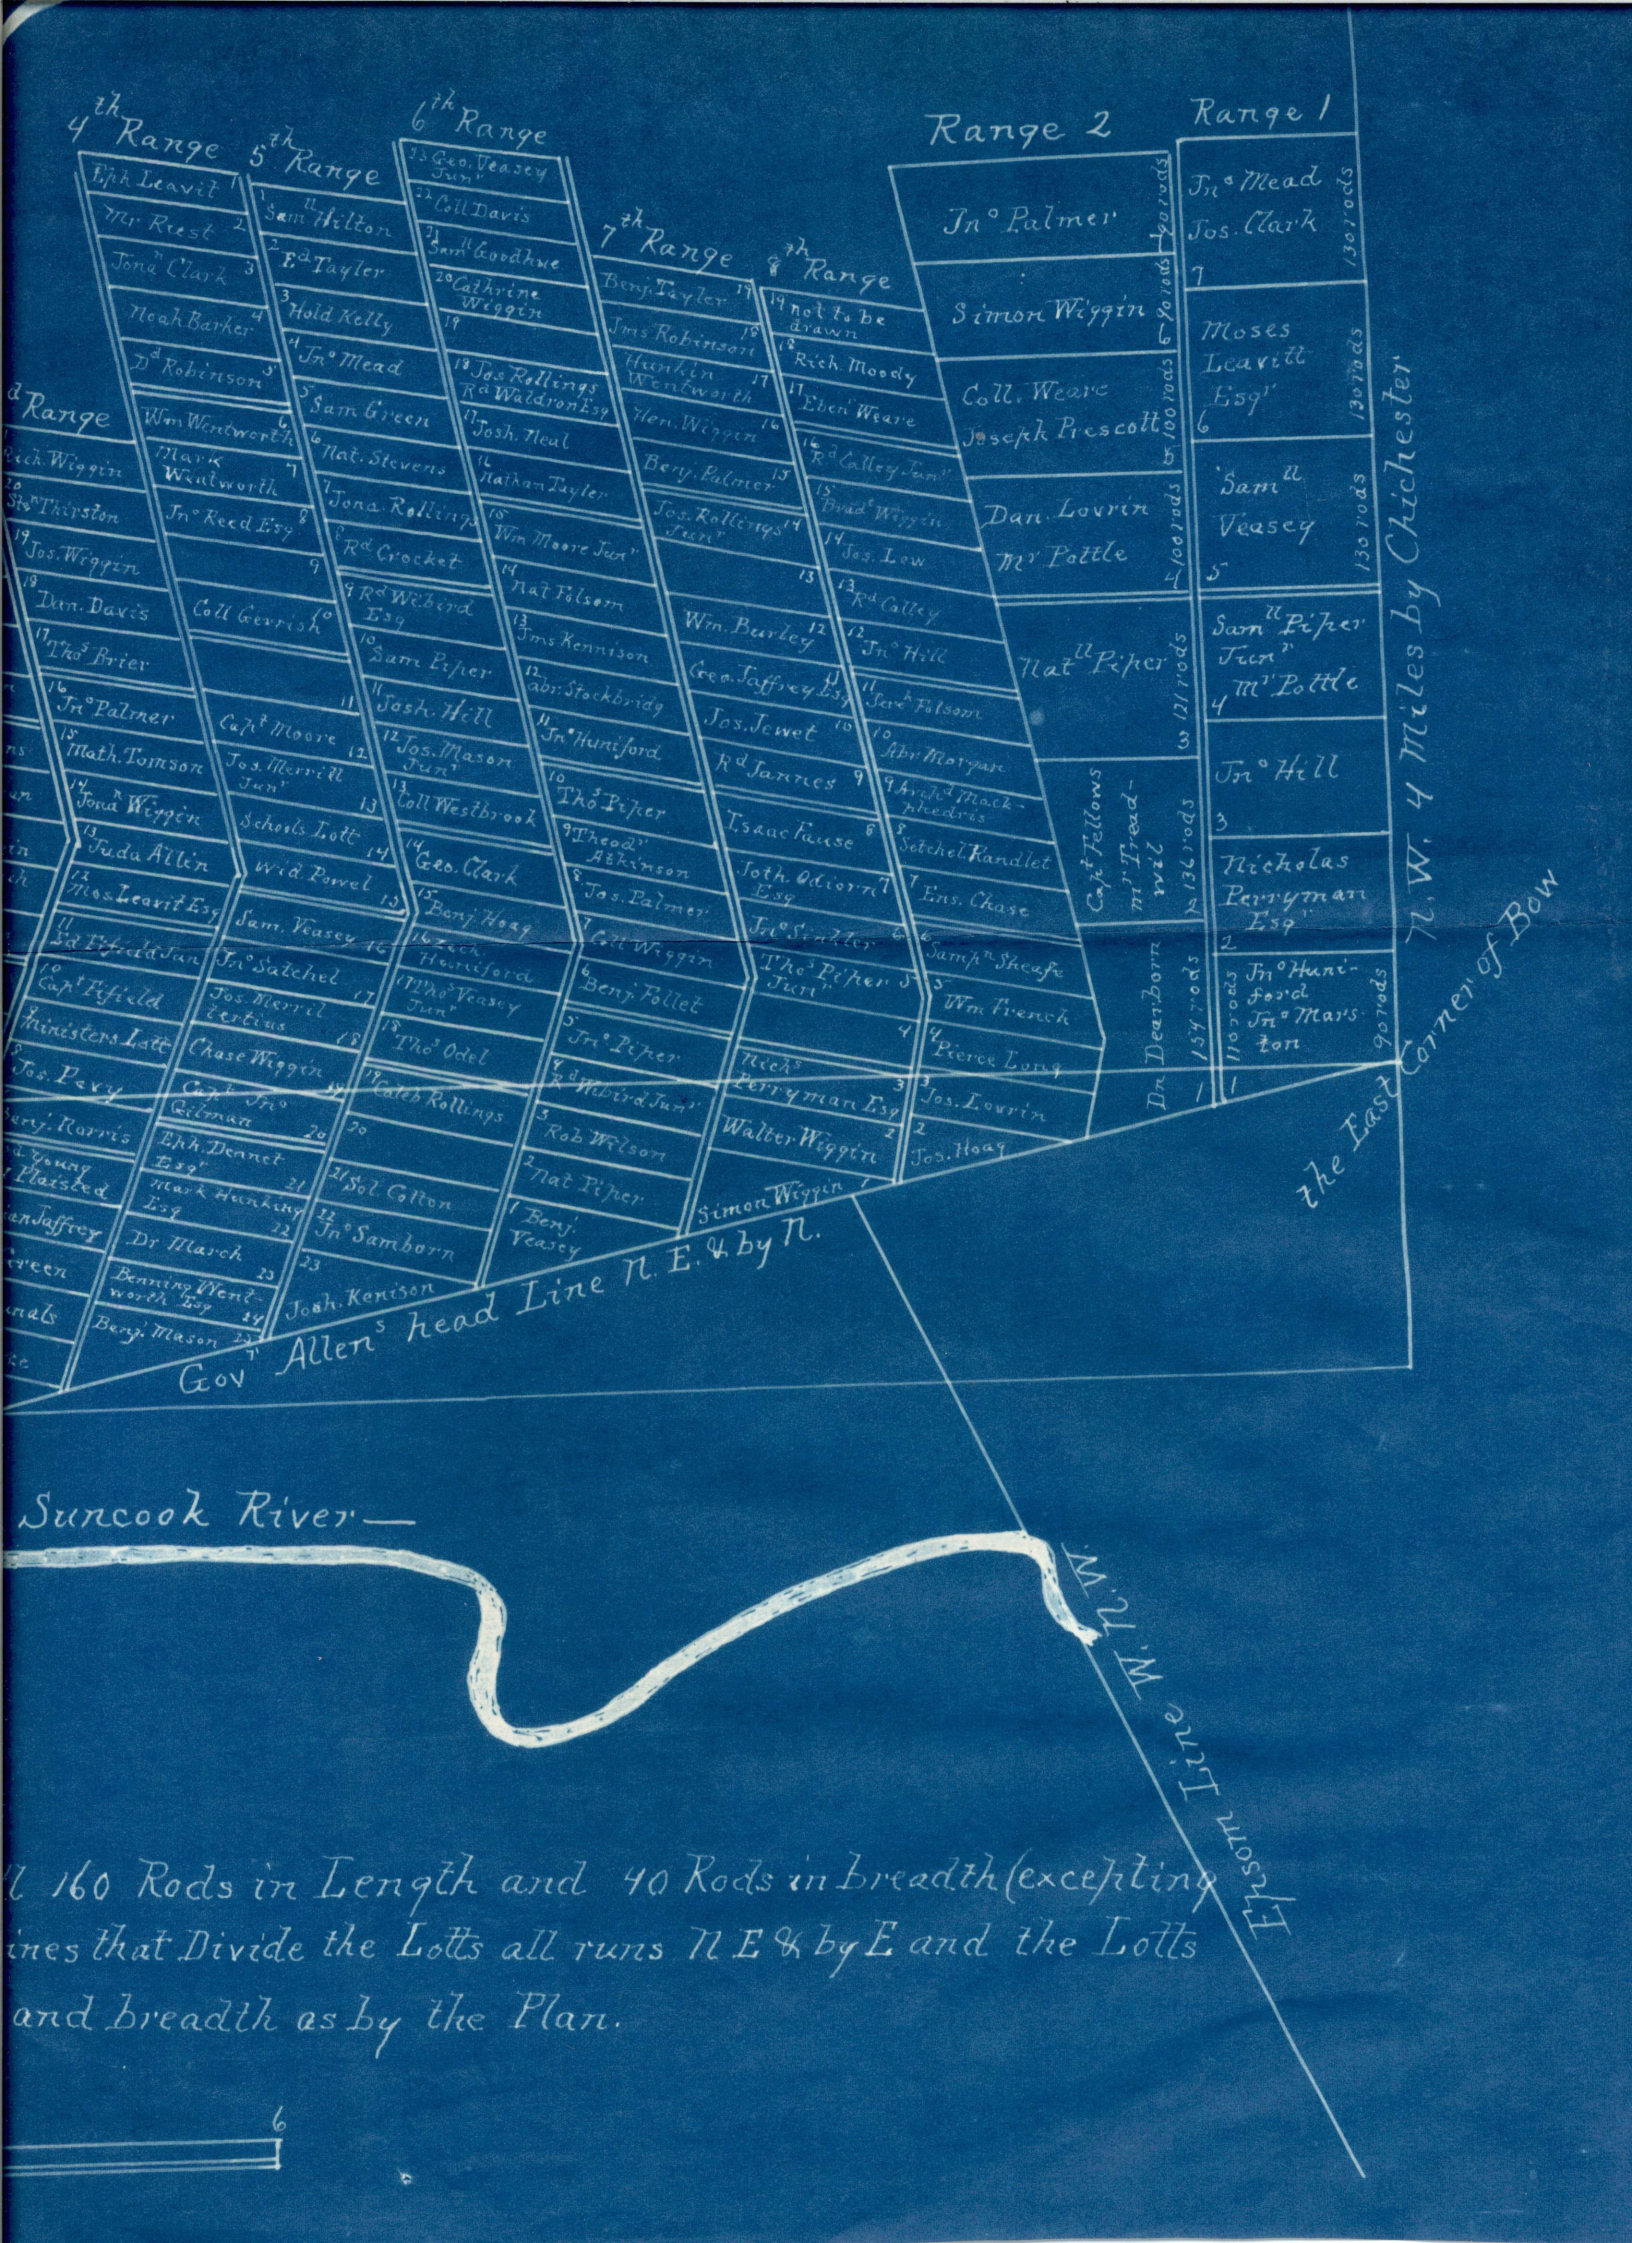

ll 160 Rods in Length and 40 Rods in breadth (excepting
ines that Divide the Lotts all runs N E & by E and the Lotts
and breadth as by the Plan.